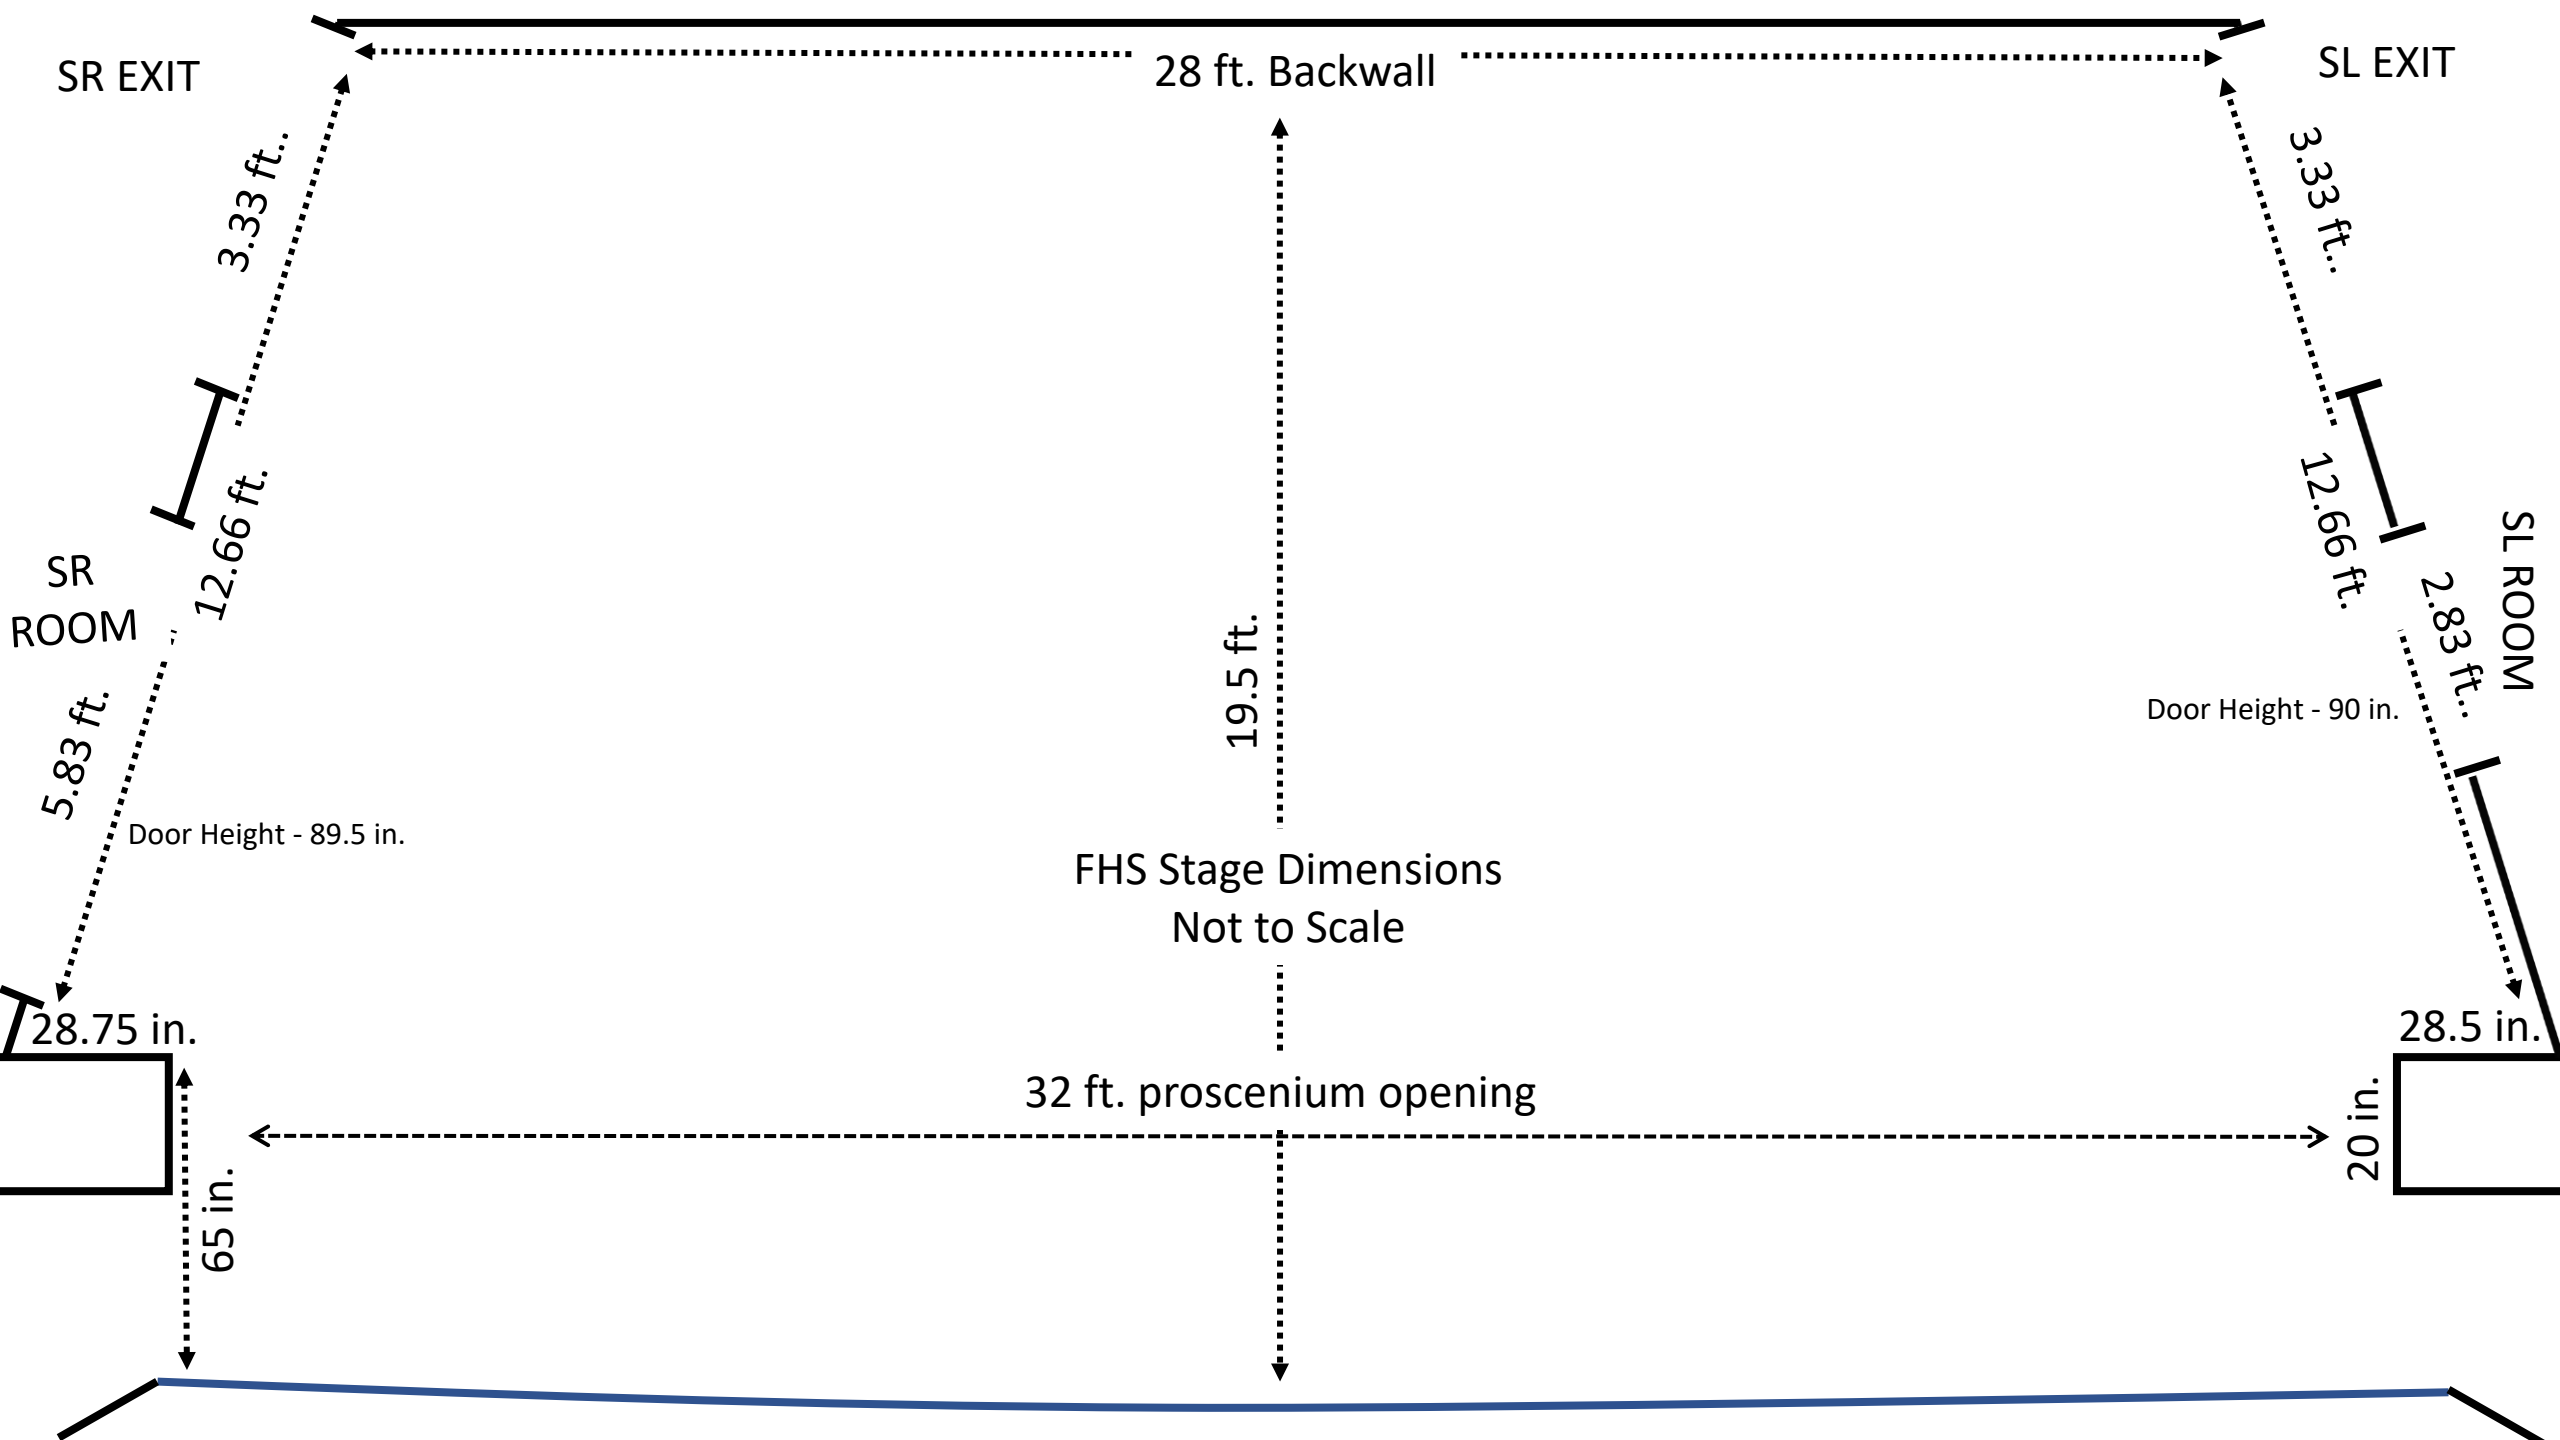
SR EXIT
28 ft. Backwall
SL EXIT
3.33 ft..
3.33 ft..
12.66 ft.
12.66 ft.
SR ROOM
SL ROOM
2.83 ft..
19.5 ft.
5.83 ft.
Door Height - 90 in.
Door Height - 89.5 in.
FHS Stage Dimensions
Not to Scale
28.75 in.
28.5 in.
32 ft. proscenium opening
20 in.
65 in.